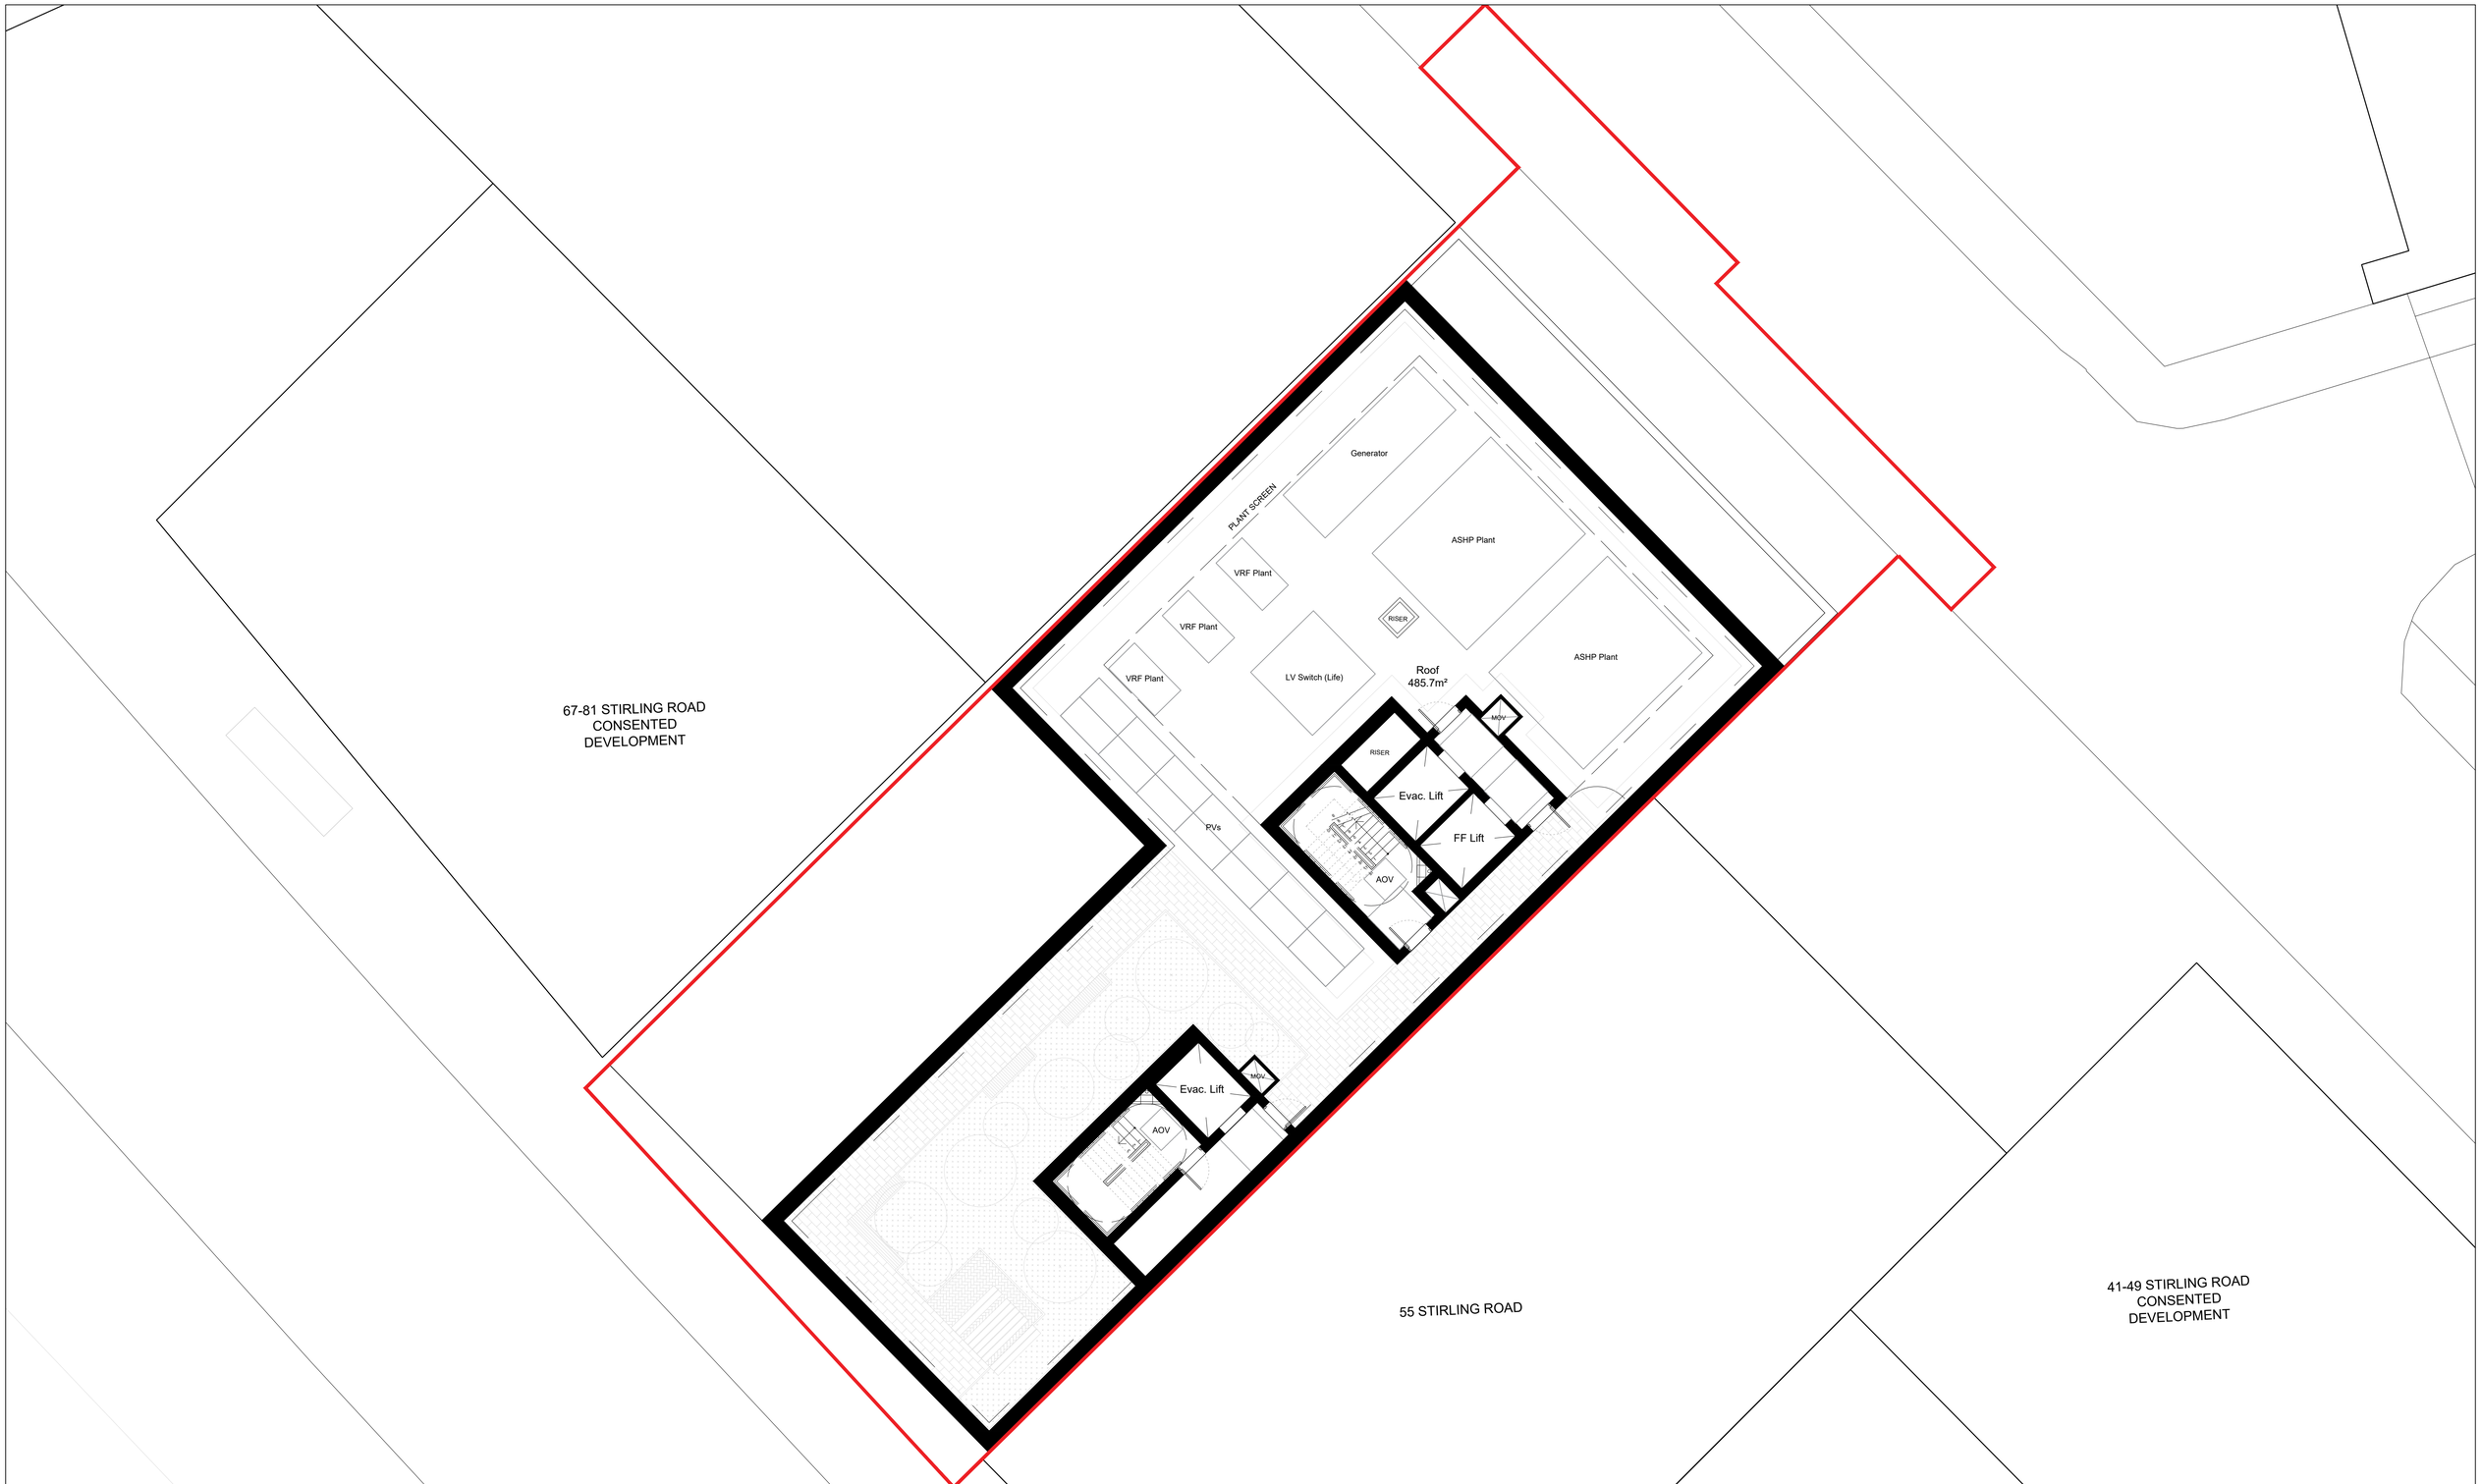

Rev	Date	Drawn	Description
P01	22.11.24	ZAB	Final Planning Submission

Notes:
Do not scale from drawings unless by agreement with HTA. Use figured dimensions only. Check all dimensions on site prior to commencing the works. Drawing to be read in conjunction with other relevant consultant information.

This drawing is the copyright of HTA Design LLP and must not be copied or reproduced in part, or in whole, without the express permission of HTA Design LLP.
Drawing to be read in conjunction with specification.

Legend

NORTH

0 1 2 3 4 5 6 7 8 9 10
Metres

Proposed 12th Floor Plan

drawing title

AP12
drawing number

P01
revision

BL Acton 8 Limited
65 Stirling Road
client / project

1:100
scale @ A1

DVP-SRE-300ZAB
project number

originated by

PLANNING
status

HTA Design LLP
www.hta.co.uk
London | Edinburgh | Manchester | Bristol