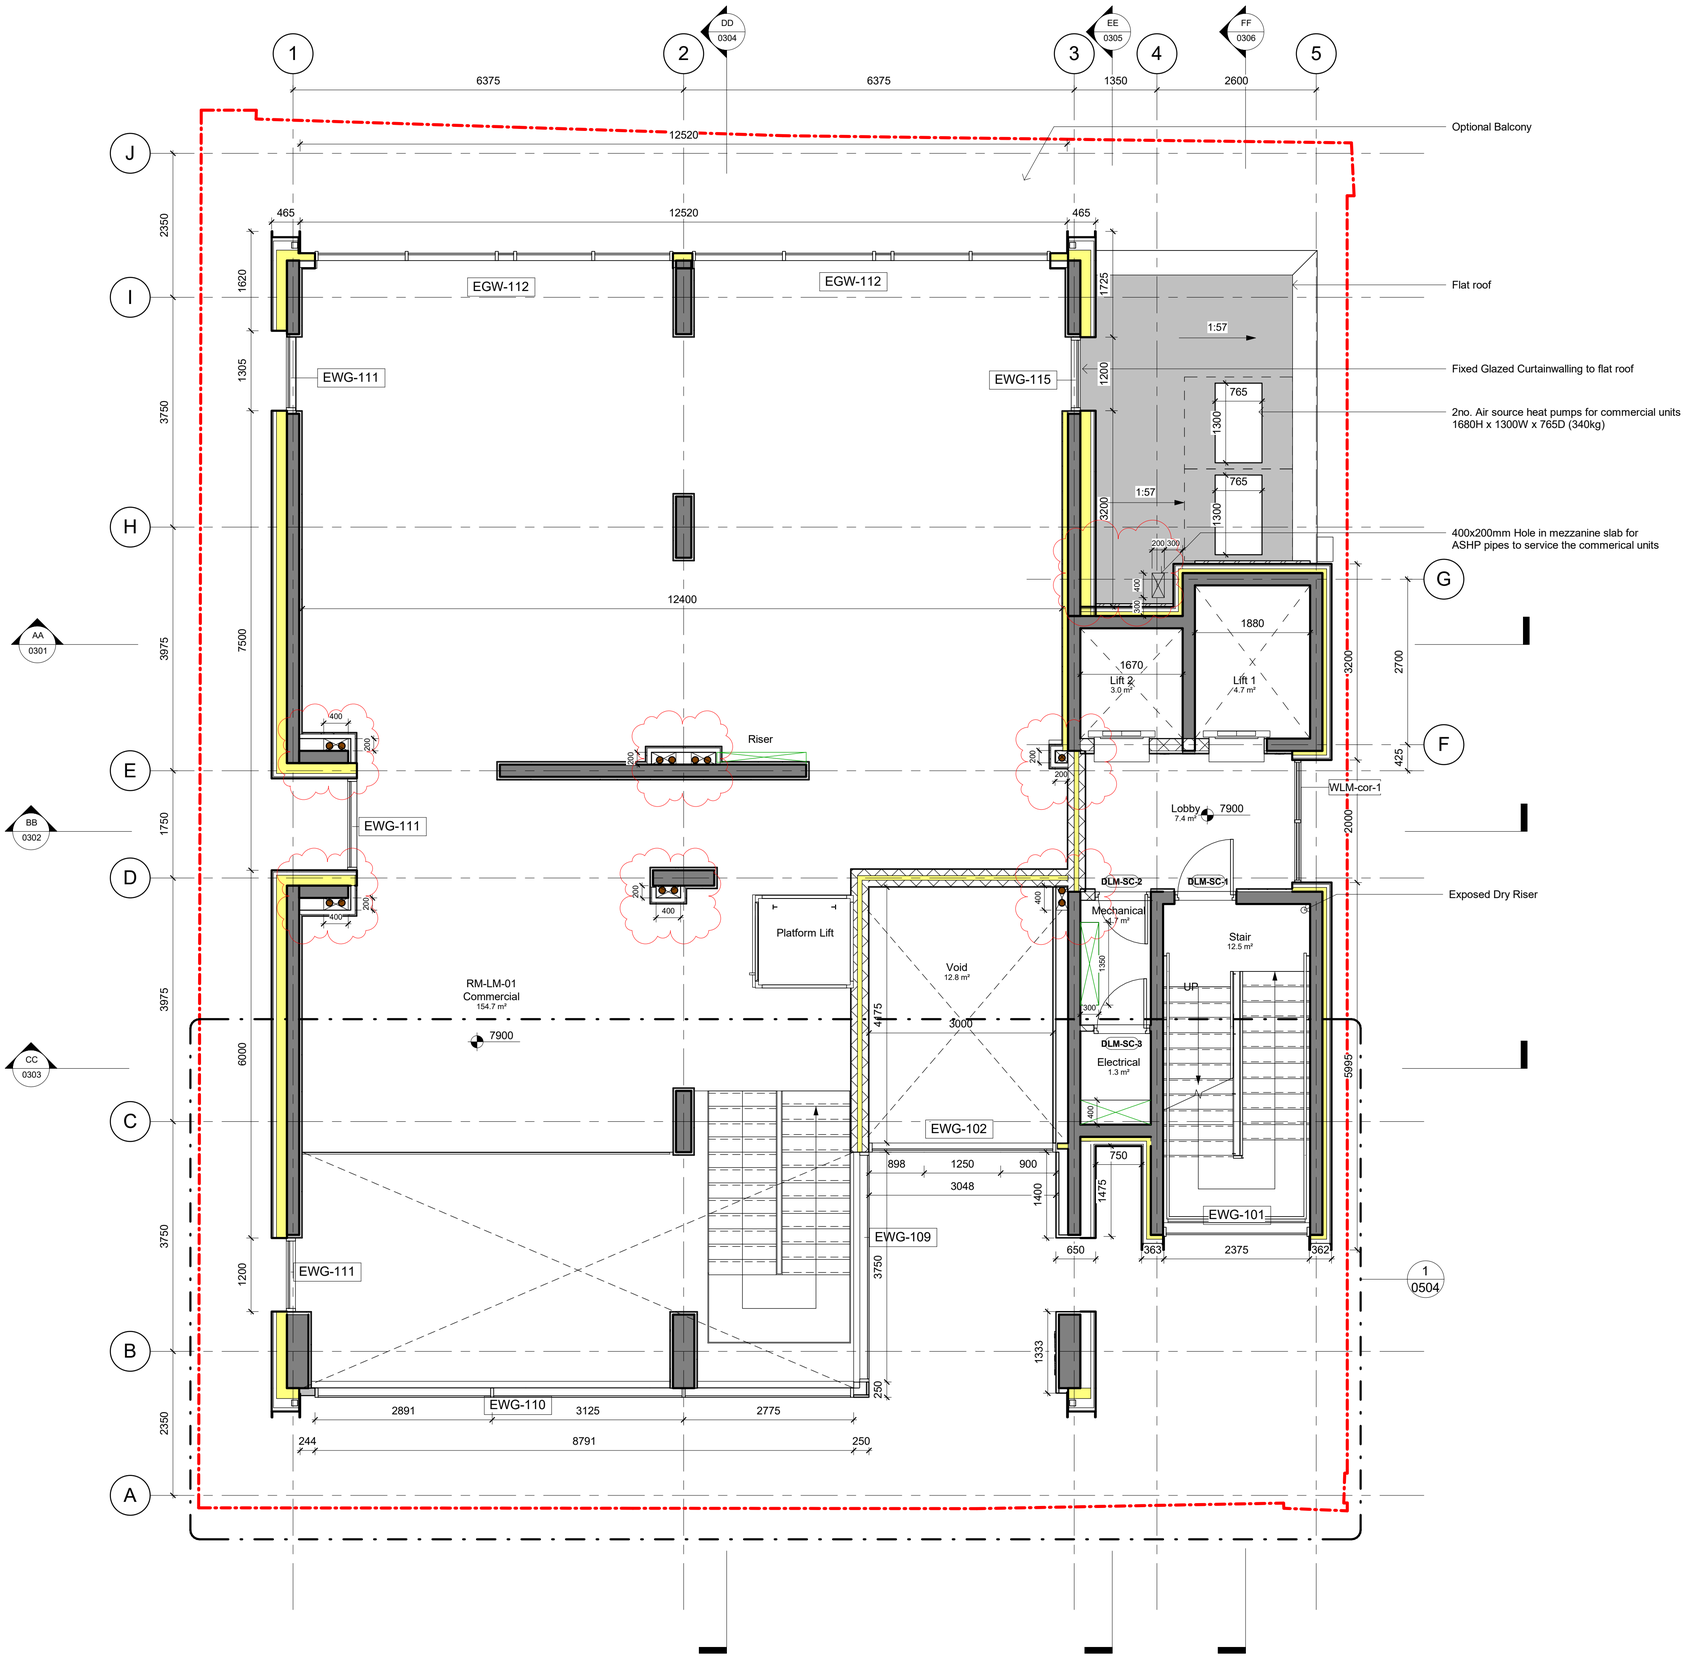

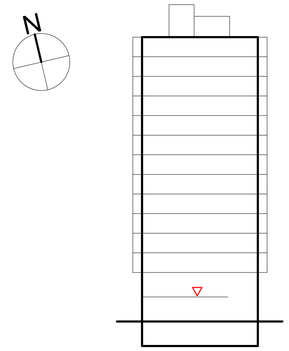

Key Section

Site boundary

Insulation

Revision	Date	Description
7	11/09/17	Issued for RC Frame Coordination
6	31/03/17	Issued for Tender - Internal
5	10/03/17	Issued for Tender
4	24/02/17	Draft Tender - Cladding
3	10/02/17	Draft Tender
2	27/01/17	For Information
1	11/01/17	For Information
0	22/12/16	First Issue

© copyright Wimshurst Pelleriti, all rights reserved 2017

Do not scale-off this drawing. Wimshurst Pelleriti take no responsibility for any dimensions obtained by measuring or scaling from this drawing and no reliance may be placed on such dimensions. If no dimension is given, it is the responsibility of the recipient to ascertain the dimension specifically from the Architect or by site measure.

The sizing of all structural service elements must always be checked against the relevant engineers drawings. No reliance should be placed upon information shown on the drawing.

project
56-66 Gwynne Road

drawing title
Level Mezzanine Plan

drawing number WP-0240-A-0100
revision 7

scale @ A1 1 : 50
revision date 11/09/17

drawing purpose
FOR TENDER

WIMSHURST PELLERITI

The Mews,
6 Putney Common, SW15 1HL

0208 780 2206

info@wp.uk.com
wimshurst-pelleriti.com